Republic of the Philippines
D.P.W.H.
Office of the Building Officials

ILOILO CITY

MECHANICAL

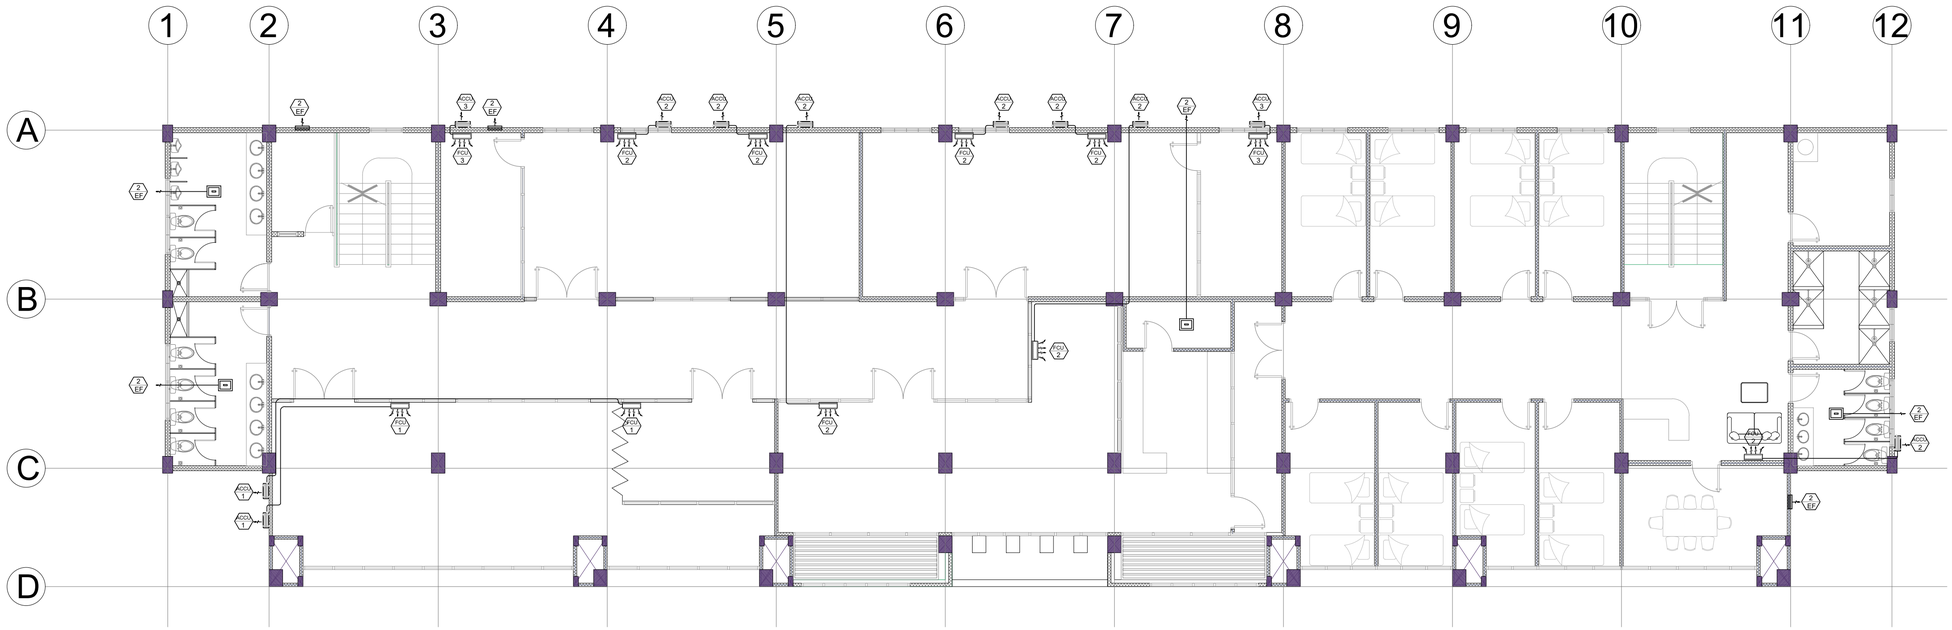

LEGENDS & SYMBOLS :

- FAN COIL UNIT
- AIR COOLED CONDENSING UNIT
- EXHAUST FAN (WALL MOUNTED)
- EXHAUST FAN (CEILING MOUNTED)

1 2ND FLOOR AIR CONDITIONING LAYOUT

DONE IN THE OFFICE FOR

West Visayas State University
(Formerly Iloilo Normal School)
Luna St., La Paz, Iloilo City 5000
Iloilo, Philippines
*Trunkline: (063) (033) 320-0870 to 78 * Telefax No.: (033) 320-0879
*Website: www.wvsu.edu.ph *Email Address: president@wvsu.edu.ph

CAMPUS PHYSICAL PLANNING OFFICE

PREPARED BY:	NOTE	PROJECT TITLE/LOCATION:	CONCURRED BY:	RECOMMENDING APPROVAL:		APPROVED BY:	SHEET CONTENTS	SHEET NO.:	
ENGR. REYNALDO GERMIA	ALL DESIGNS, DRAWING, SPECIFICATIONS AND COPIES PREPARED AND FURNISHED BY THE ARCHITECT IN CONNECTION WITH THE PROJECT ARE INSTRUMENTS OF PROFESSIONAL SERVICE, THEY ARE THE PROPERTY OF THE ARCHITECT, WHETHER THEY ARE EXECUTED OR NOT, THEY ARE NOT TO BE REPRODUCED OR USE ON OTHER WORK EXCEPT IF WRITTEN AGREEMENT WITH THE ARCHITECT.	CONSTRUCTION OF URGP/ COMMERCIAL BLDG. (PHASE III)	AR. GERARD L. IBAÑEZ, UAP	WILHELM P. CERBO, ED.D.	PORFERIO J. BARLAS JR., PH.D.	JOSELITO F. VILLARUZ M.D.,PH.D.,FPPS	As Indicated	M	1
							DRAWN BY:		
							DATE START:		-
							DATE FINISH:		
ENGINEER II	RA 9266, ART 4, SEC 33	WVSU MAIN CAMPUS, LA PAZ, ILOILO CITY	OIC HEAD, CPPO	DIRECTOR, UPDO	VP FOR ADMIN & FINANCE	University President	REV. NO.:		