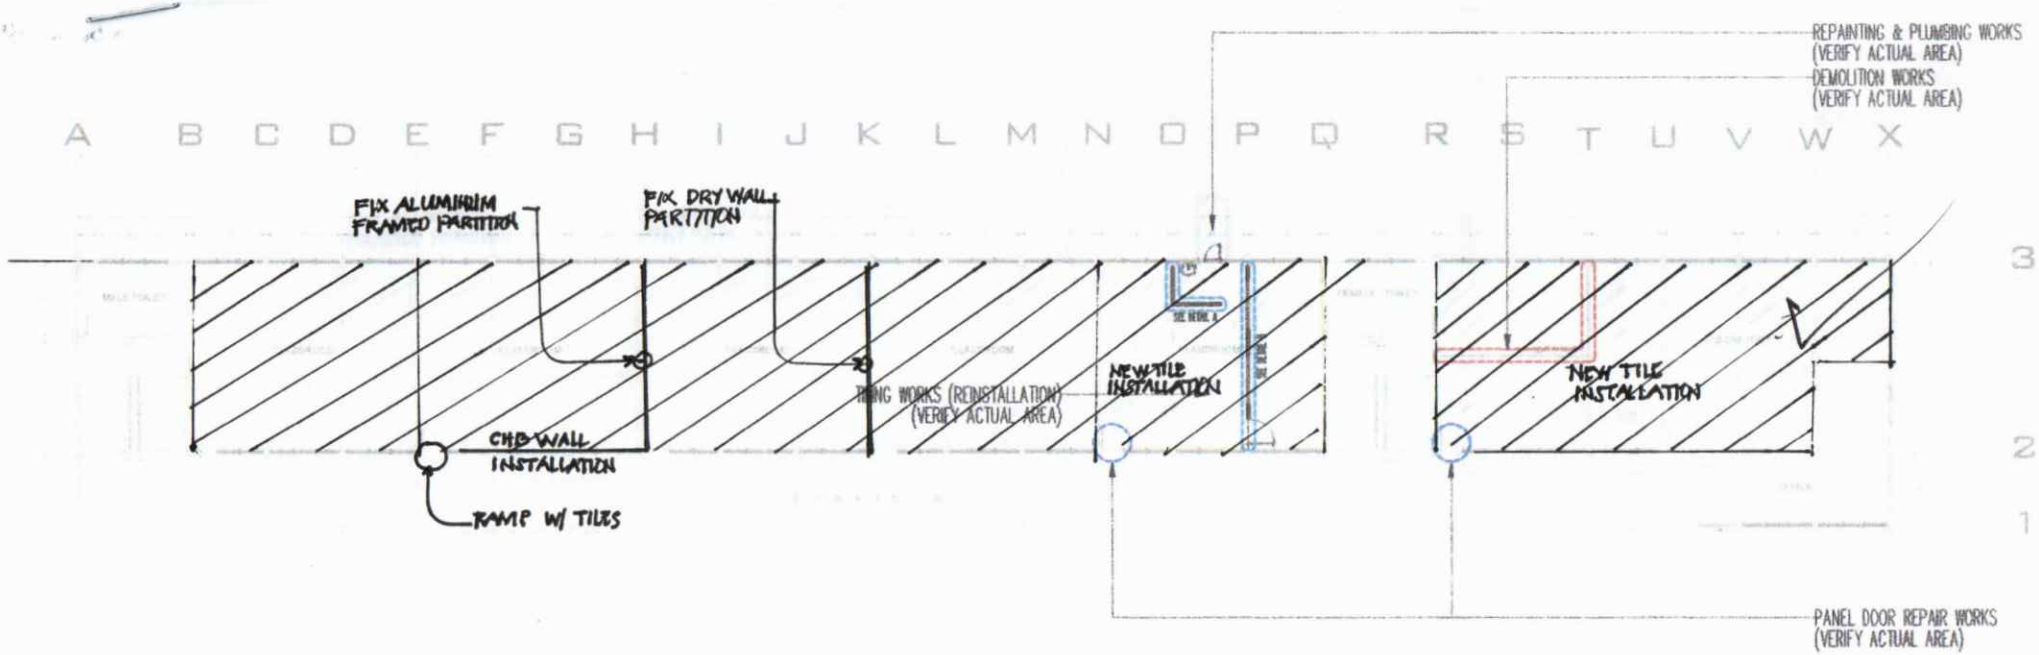

1 CLARO M. RECTO HALL GROUND FLOOR

A-01 | A-01 SCALE 1:300 M

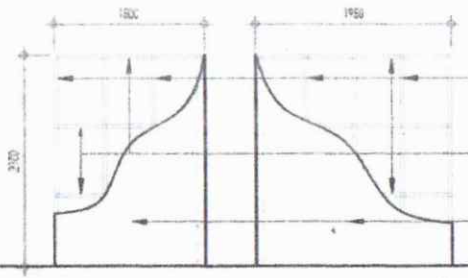

2"X3" METAL TUBING

2"X3" METAL STUDS SPACED @ 500MM O.C.

2"X3" METAL TRACKS SPACED @ 600MM O.C.

6MM THK HARDIFLEX BOARD ON 2"X3" METAL STUDS FRAMING

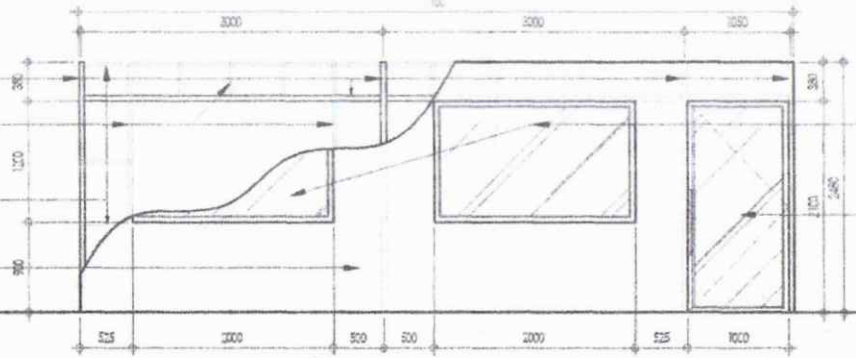

6MM THK ORDINARY GLASS WINDOW ON 50MM THK ANODIZED ALUMINUM FRAME OR APPROVED EQUAL

6MM THK ORDINARY GLASS SWING DOOR ON 50MM THK ANODIZED ALUMINUM FRAME OR APPROVED EQUAL

1 DETAIL A

A-01 | A-01 SCALE 1:60 M

1 DETAIL B

A-01 | A-01 SCALE 1:60 M

West Visayas State University
CAMPUS PHYSICAL PLANNING OFFICE

R. A. 545 ART. 2 SEC. 25 (4)

CERTIFIED BY: REYNALDO L. [illegible], CE

CHECKED BY: AR. GERARD L. [illegible], UAP

PROJECT TITLE: CLARO M. RECTO BUILDING - GROUND FLOOR (VARIOUS REPAIR)

RECOMMENDING APPROVAL: [illegible], Ed.D.

APPROVED BY: [illegible], Ph.D., FPPS

SHEET CONTENTS:

SHEET NUMBER